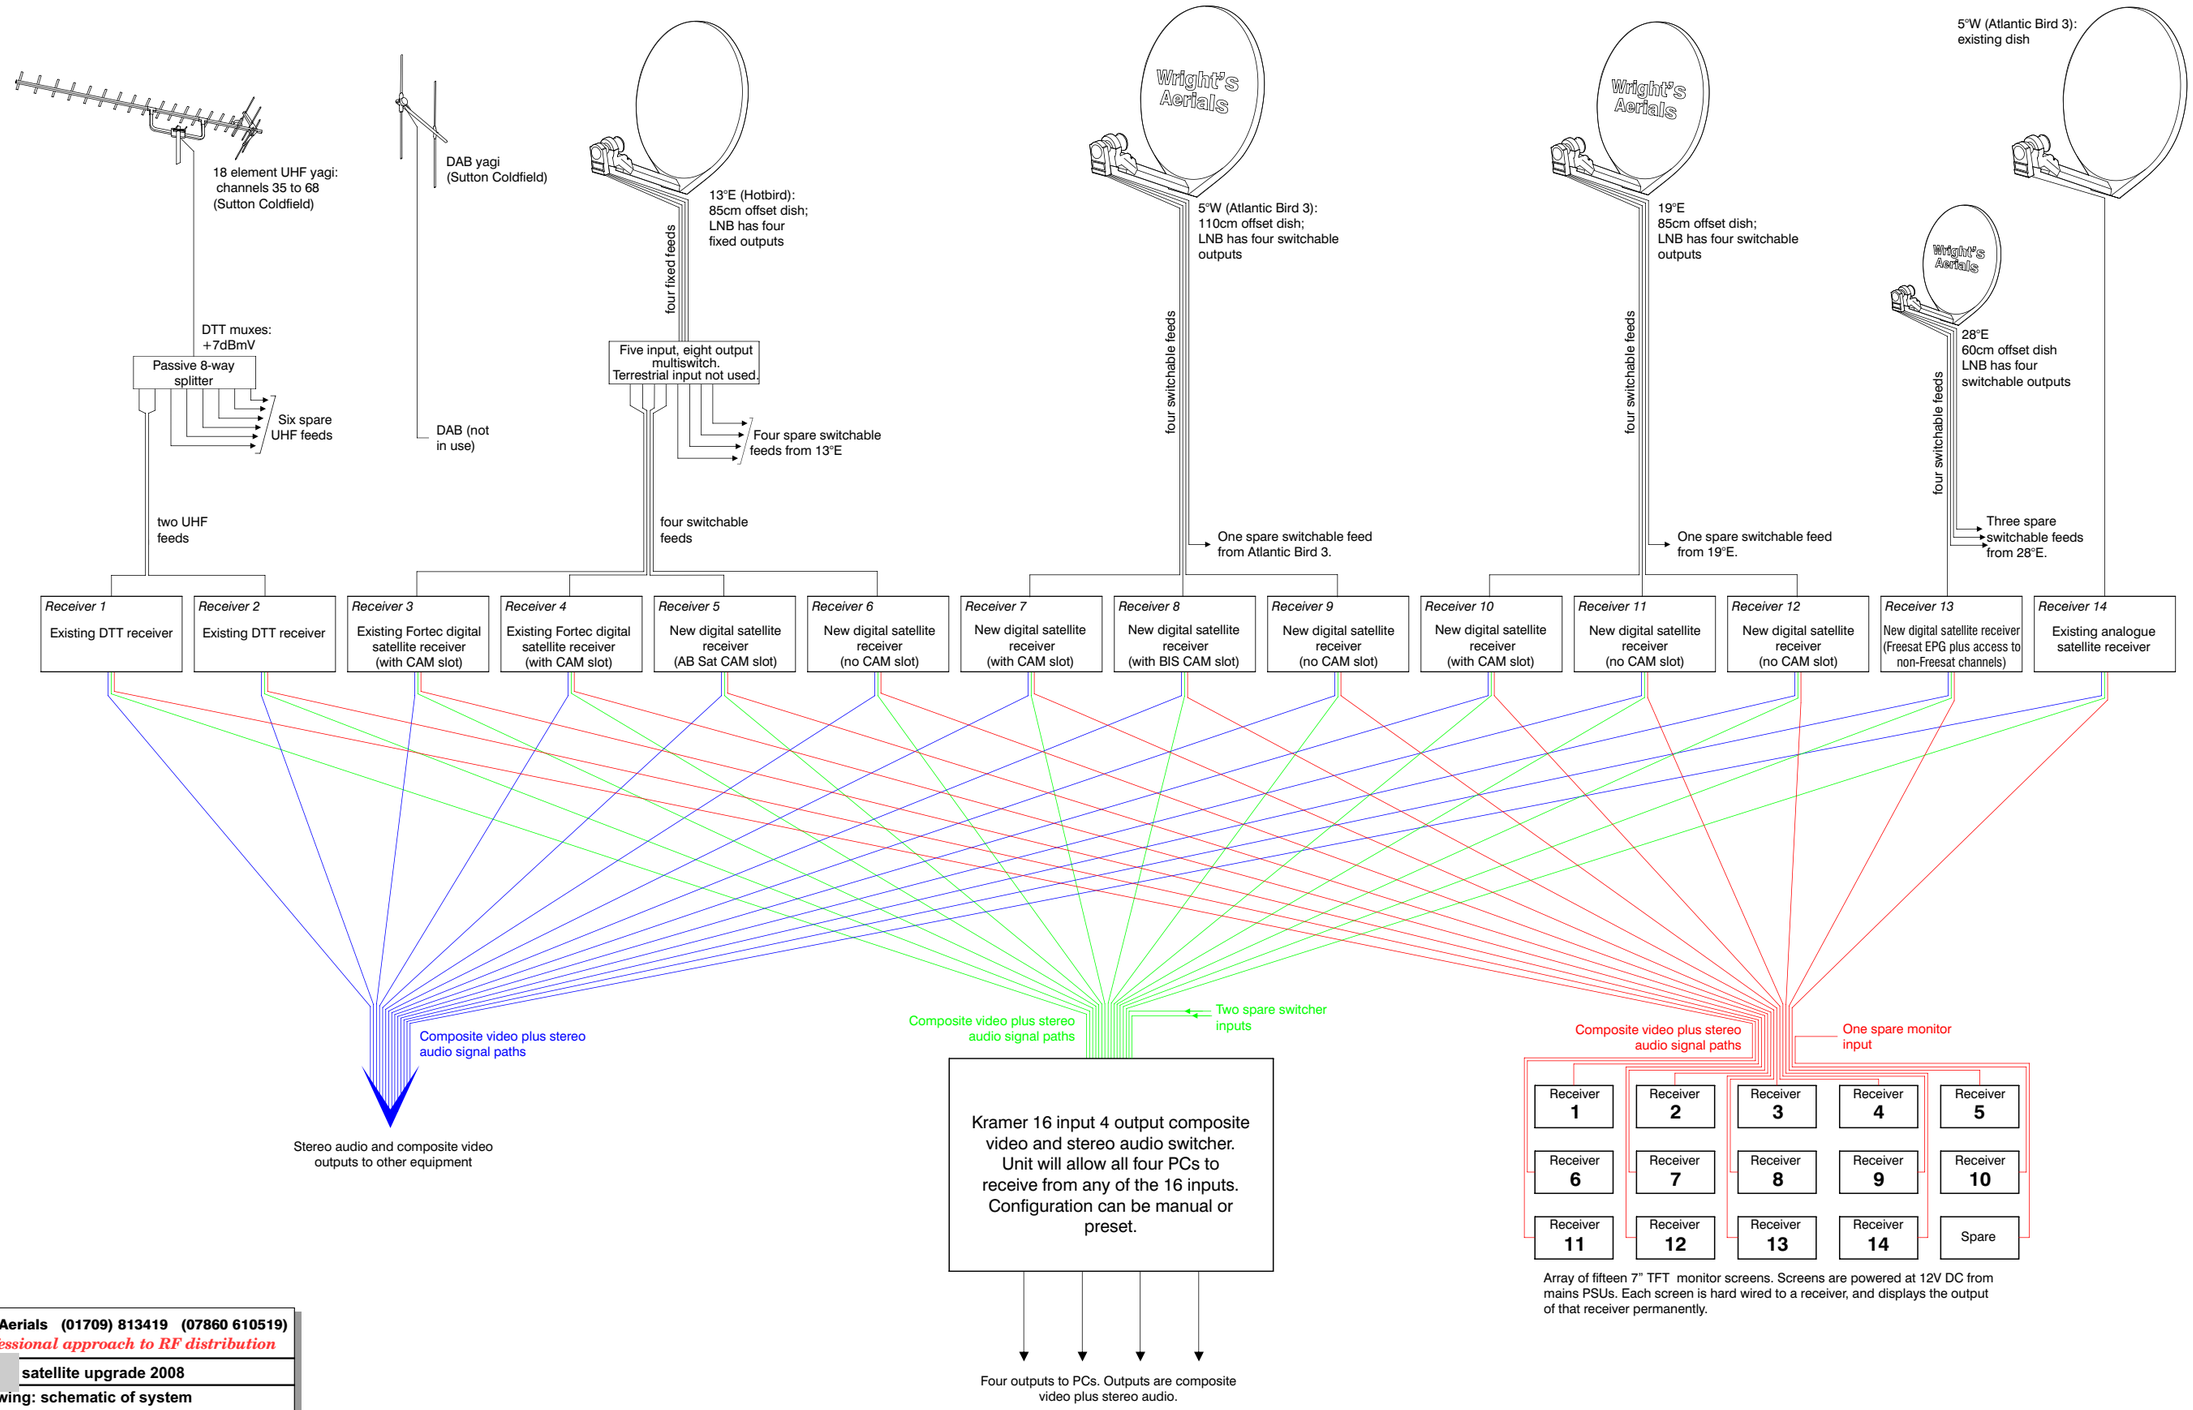

Wright's Aerials (01709) 813419 (07860 610519)

The professional approach to RF distribution

Job: satellite upgrade 2008

This drawing: schematic of system

scale: NTS	**date: 15 07 08**
	revision: 1

© Wright's Aerials 2008

This drawing is the copyright of Wright's Aerials, Rotherham, and must not be copied, or disclosed to third parties. Any planning or design work shown on this drawing is the property of Wright's Aerials.

ww

Wright's Aerials tel. 01709 813419. Bill Wright 07860 610519